GENERAL NOTES

1. WHERE NEW DEVICES ARE INDICATED SIDE BY SIDE, GANG TOGETHER UNDER ONE COVER PLATE. IF NOT POSSIBLE, THEN ALIGN VERTICALLY AND MOUNT AT 6" O.C., U.N.O.
2. NEW DEVICES SHALL BE MOUNTED AT 15" A.F.F., U.N.O.
3. NEW LIGHT SWITCHES SHALL BE MOUNTED AT 48" A.F.F., U.N.O.
4. WHERE NEW DATA OR TELEPHONE/DATA OUTLETS ARE INDICATED, PROVIDE BACKBOX, CONDUIT AND PULL STRING TO 6" ABOVE CEILING.
5. PROVIDE GFCI OUTLETS IN WET AREAS AS REQUIRED.
6. REFER TO INTERIOR ELEVATIONS FOR ADDITIONAL INFORMATION.
7. REPLACE ALL CRACKED OR DAMAGED COVER PLATES.
8. THERE ARE NO FLOOR OUTLETS IN THIS PROJECT SCOPE.
9. SOME EXISTING OUTLETS WERE NOT VISIBLE AND THEREFORE ARE NOT DRAWN. THEY SHALL REMAIN UNLESS THERE IS A CONFLICT.

PLAN NOTES

(1) EXISTING LOWER OUTLETS NOT VISIBLE DUE TO FURNITURE SYSTEMS

SYMBOLS LEGEND

◆ EXISTING TO REMAIN 2 PLEX PHONE (1) DATA (1)

● EXISTING TO REMAIN 2 PLEX 120V OUTLET

■ EXISTING TO REMAIN 4 PLEX 120V OUTLET

◇ NEW 2 PLEX PHONE (1) DATA (1)

○ NEW 2 PLEX 120V OUTLET

SEPERATE BACK-TO-BACK WALL BOXES BY ONE STUD CAVITY.

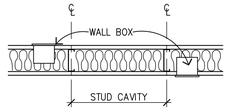

NOTES & SYMBOLS LEGEND | 11

REFER TO 11/A2.01 FOR ADDITIONAL NOTES AND INFORMATION

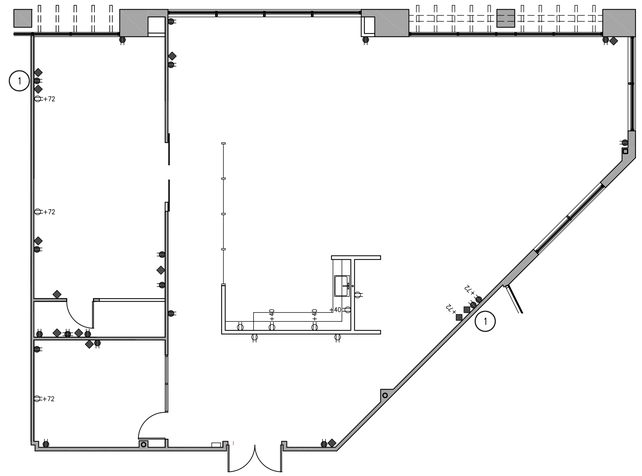

FIRST FLOOR POWER & DATA PLAN SCALE: 1/8"= 1'-0" | 03

GENERAL NOTES

1. CEILING HEIGHTS SHALL MATCH EXISTING, U.N.O.
2. WHERE IN GOOD CONDITION EXISTING GRID AND 2' X 2' LAY-IN CEILING TILES SHALL BE REUSED. OTHERWISE, PATCH AND REPAIR WITH NEW TILE AND GRID TO MATCH EXISTING.

PLAN NOTES

(1) REWORK GRID IN FORMER TOILET ROOM TO ALIGN WITH REMAINING GRID

SYMBOLS LEGEND

2' X 2' SUSPENDED CEILING GRID & LAY-IN CEILING TILE

EXISTING TO REMAIN 2 X 4 LIGHT FIXTURE

RELOCATED 2 X 4 LIGHT FIXTURE (EXISTING LOCATION)

RELOCATED 2 X 4 LIGHT FIXTURE (NEW LOCATION)

REMOVED 1 X 4 LIGHT FIXTURE (EXISTING LOCATION)

REMOVED DOWNLIGHT

P NEW LED PENDANT LIGHT FIXTURE TECH LIGHTING SOCO 700TDSOCOP-V-24-I-S WITH 40W EQUIVALENT SOFT WHITE (2150K) ST19 DIMMABLE SPIRAL FILAMENT LED VINTAGE STYLE CLEAR GLASS LIGHT BULB FROM FIET ELECTRIC

UC3 NEW UNDER CABINET LED LIGHT FIXTURE REFER TO ELECTRICAL FOR FIXTURE SPECIFICATION

EXIT SIGN, SEE ELECTRICAL FOR DIRECTIONAL INDICATORS

NOTES & SYMBOLS LEGEND | 09

REFER TO 09/A2.01 FOR ADDITIONAL NOTES AND INFORMATION

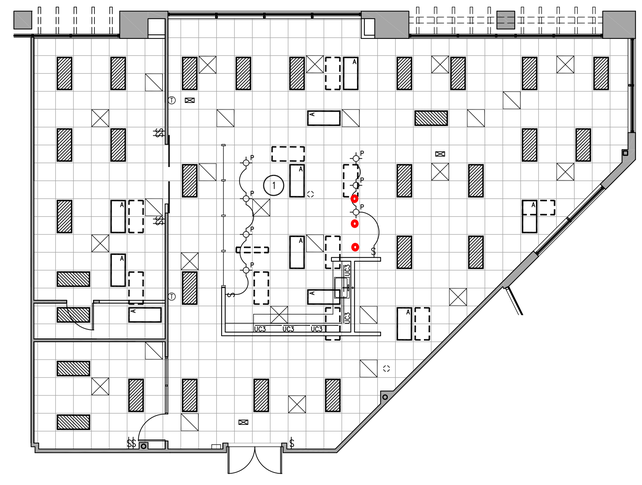

FIRST FLOOR REFLECTED CEILING PLAN SCALE: 1/8"= 1'-0" | 01

m ARCHITECTS
1206 Nance Street | Houston, TX 77002
713.227.0070 www.m-architects.com

CFI Companies
MEP Engineer

REGISTERED ARCHITECT MICHAEL D. MORROW 76938 STATE OF TEXAS

10.16.2018

ISSUE INFORMATION

NO.	DATE	ISSUE DESCRIPTION
	16 OCT 2018	ISSUE FOR CONSTRUCTION

© m ARCHITECTS, LLC 2018

9977 WEST SAM HOUSTON PKWY. NORTH, SUITE 105 OFFICE RENOVATION

m PROJECT NO. 18013

REFLECTED CEILING & POWER/DATA PLANS

A2.41